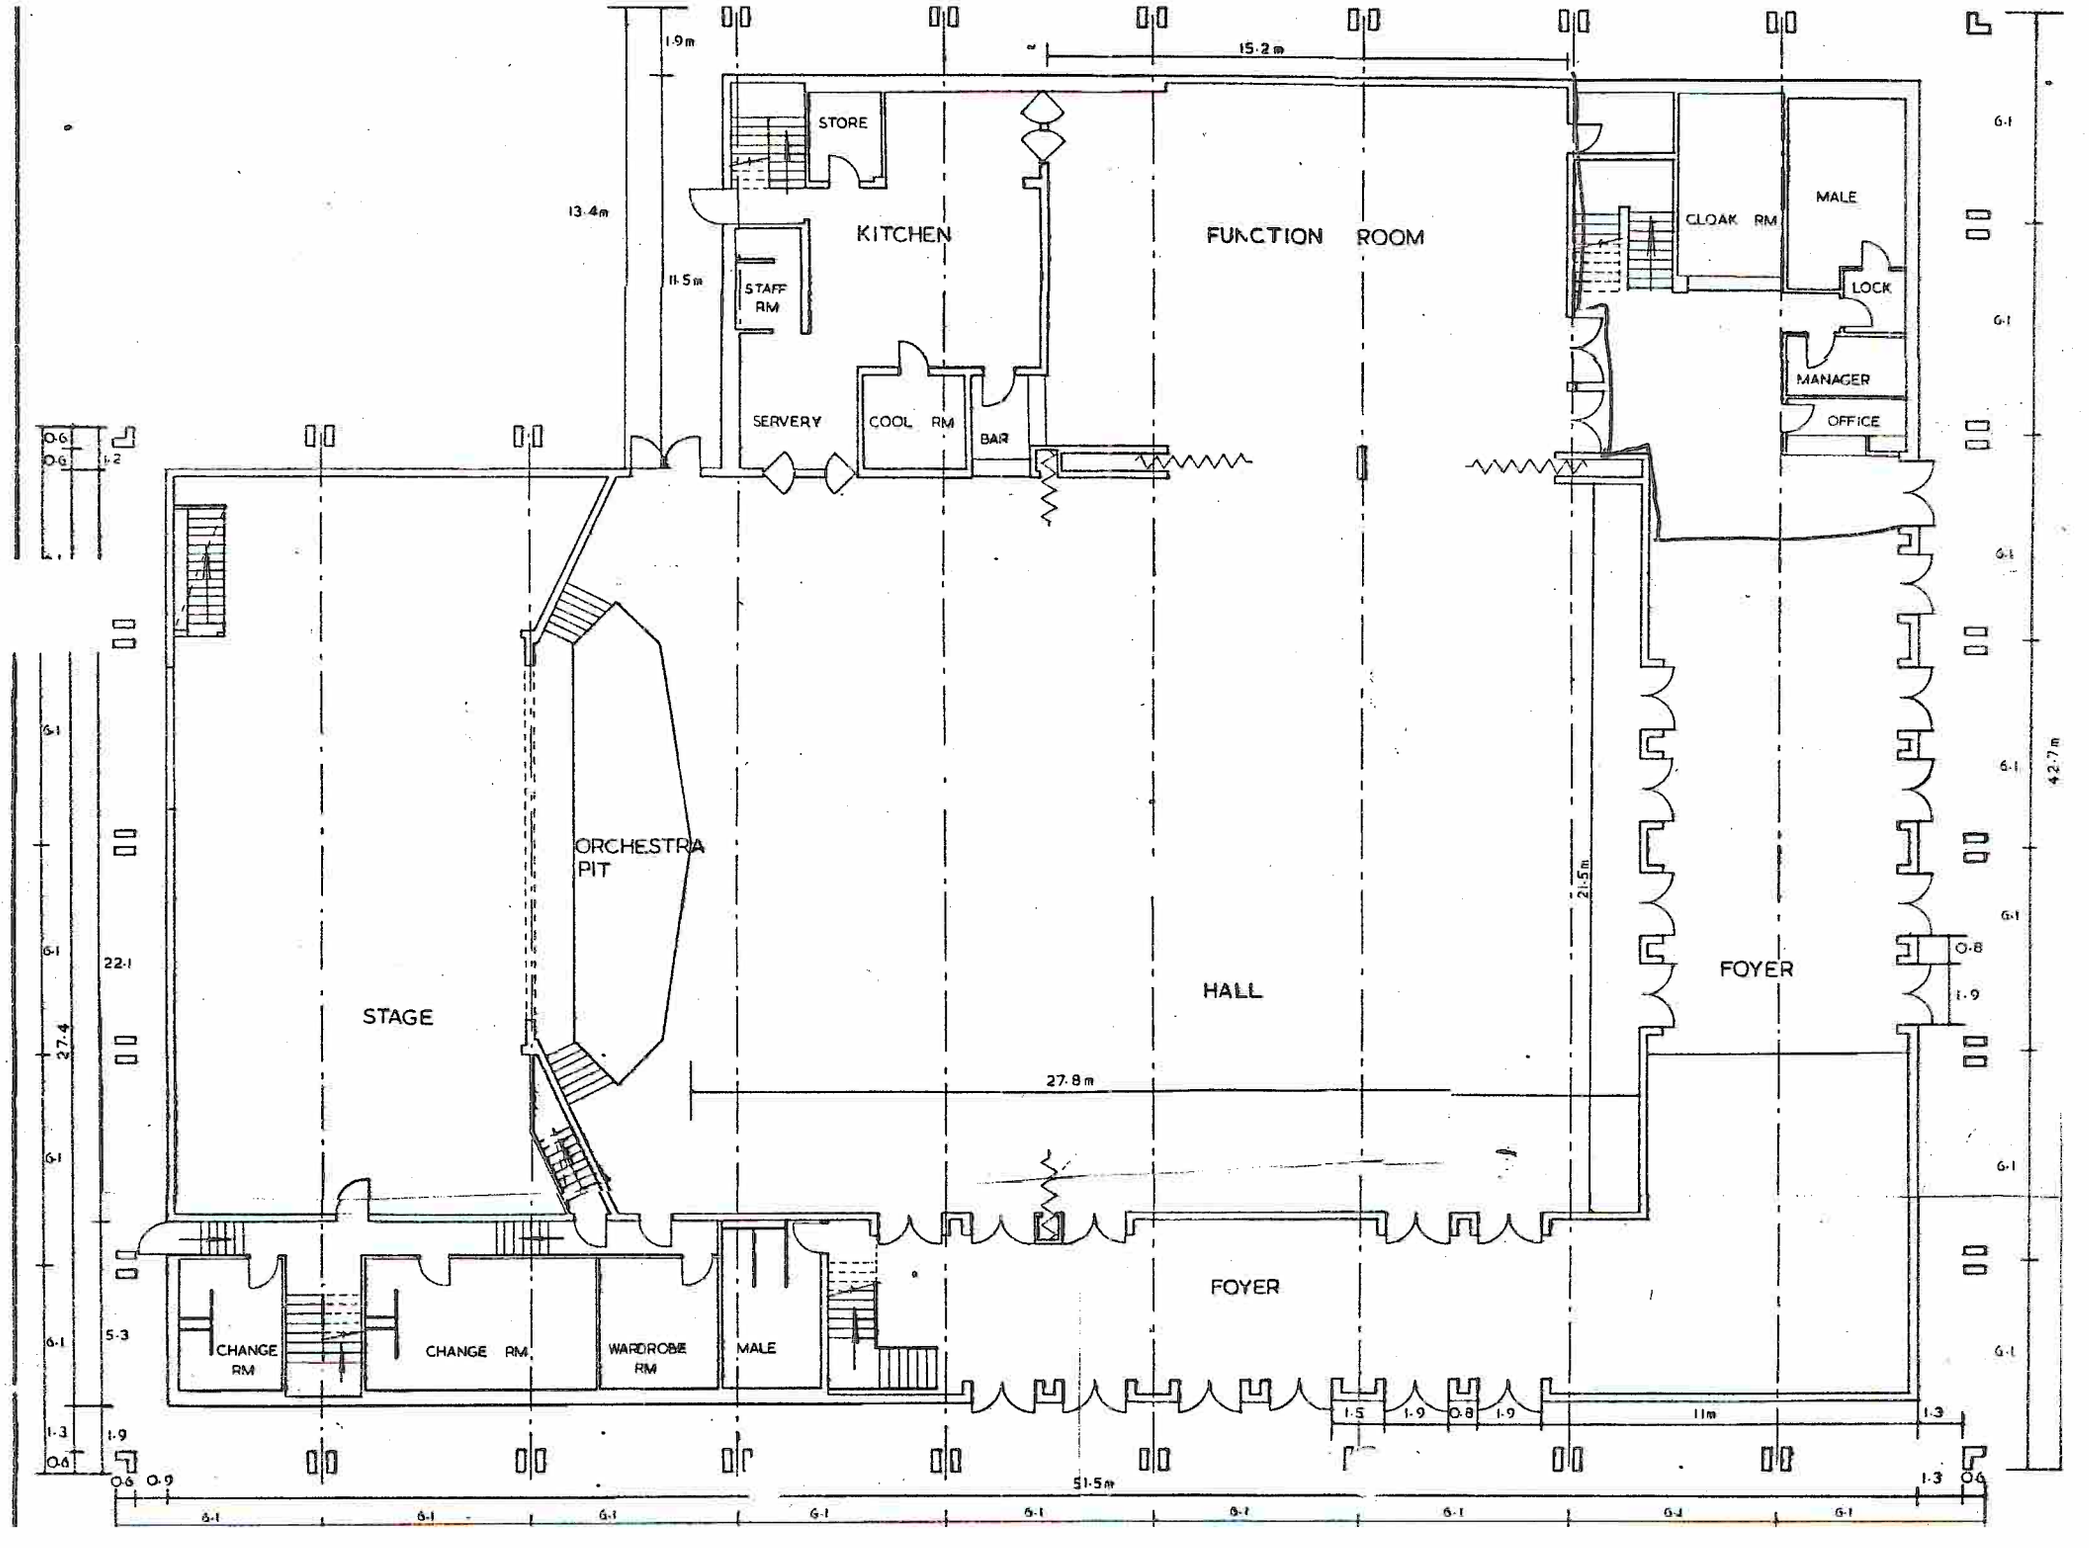
STORE
KITCHEN
FUNCTION ROOM
CLOAK RM
MALE
LOCK
MANAGER
OFFICE
STAFF RM
SERVERY
COOL RM
BAR
ORCHESTRA PIT
STAGE
HALL
FOYER
CHANGE RM
CHANGE RM
WARDROBE RM
MALE
FOYER
15.2 m
27.8 m
51.5 m
42.7 m
13.4 m
11.5 m
1.9 m
21.5 m
22.1
27.4
5.3
11 m